


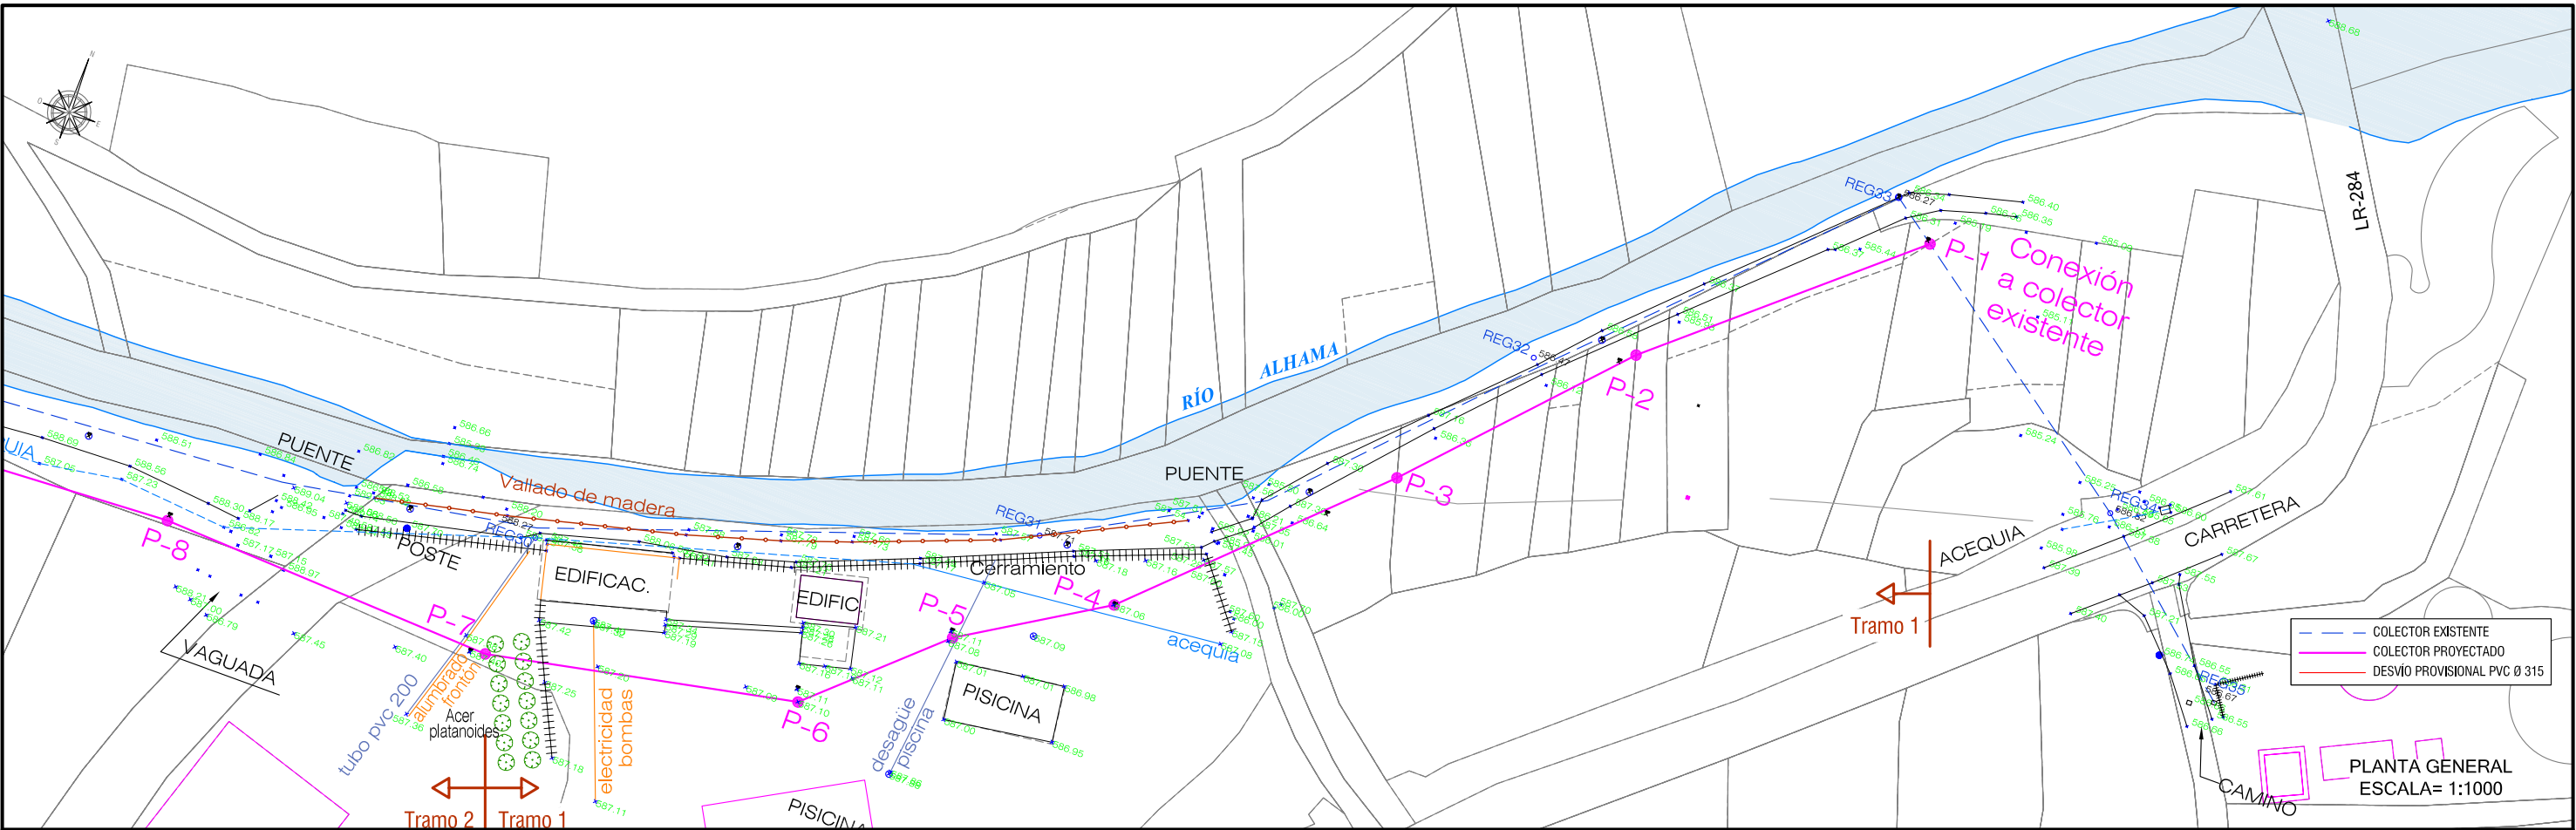

Tramo 1

Eh: 1/1000

Ev: 1/150

