


PLANTA GENERAL

ESCALA 1:1000


COLECTOR
EXISTENTE

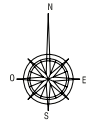

PERFIL LONGITUDINAL

PK=219,721
CV=537,956
KV=364
L=16,000
B=-0,088
TH=-0,0440

1
200
1:1.000

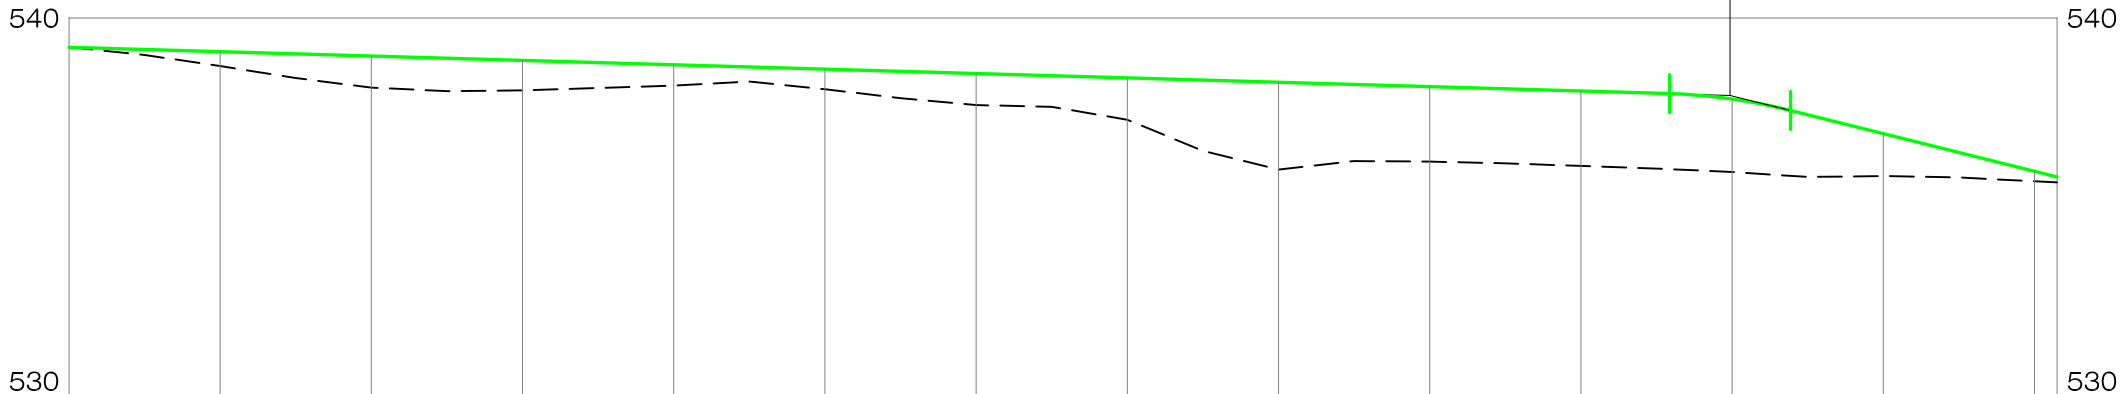

RAMPAS Y PENDIENTES		-0,58%										-4,98%			
COTAS	PROYECTADA	539,230	539,114	538,998	538,882	538,766	538,650	538,534	538,418	538,302	538,186	538,070	537,860	536,946	535,949
	ACTUAL	539,230	538,731	538,160	538,088	538,214	538,118	537,700	537,311	535,992	536,204	536,089	535,930	535,822	535,683
	DIFERENCIAS	0,000	0,383	0,838	0,794	0,552	0,532	0,834	1,107	2,310	1,982	1,981	1,930	1,124	0,266
KILOMETRAJE		0					100					200			263