



PLANTA GENERAL

ESCALA 1:1000

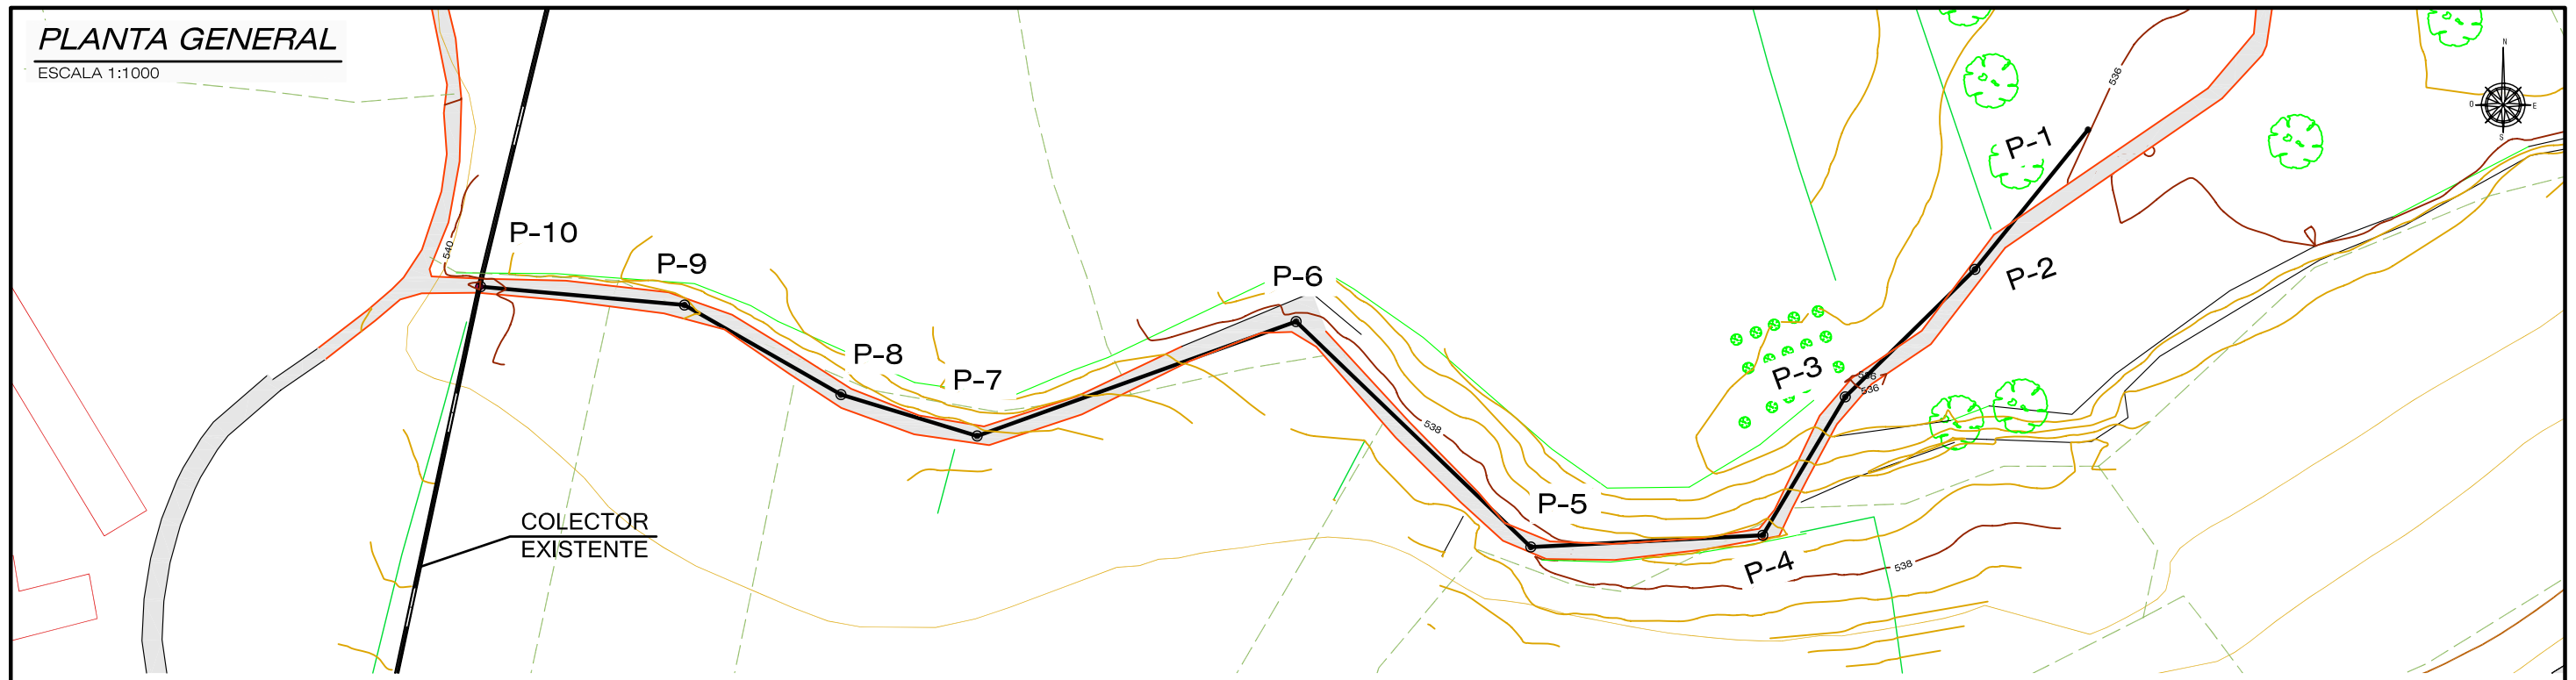

PERFIL LONGITUDINAL

Eh: 1/1000
Ev: 1/100

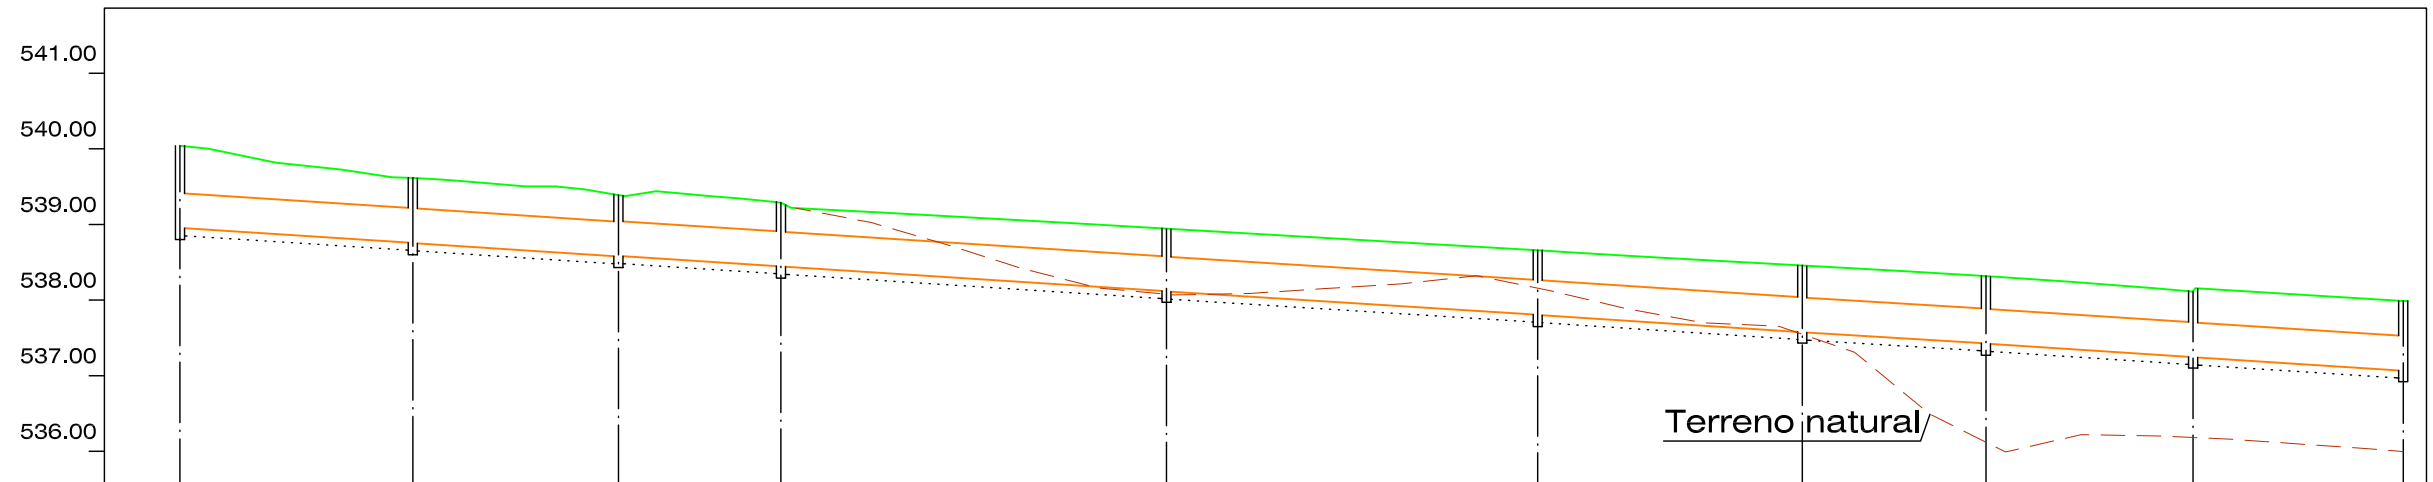

Pozos	10	9	8	7	6	5	4	3	2	1
Sección tubo	2-HORM D-400									
Pendiente	0.64%									
Distancia parcial	0.0	30.8	27.2	21.5	51.1	49.1	35.0	24.3	27.4	27.8
Distancia a origen	0.0	30.8	58.0	79.5	130.5	179.6	214.6	238.9	266.3	294.1
Cota terreno	540.04	539.61	539.39	539.29	538.94	538.66	538.46	538.32	538.11	537.99
Cota rasante	538.95	538.75	538.58	538.44	538.12	537.80	537.58	537.42	537.25	537.07
Cota Roja	1.09	0.86	0.81	0.85	0.83	0.86	0.88	0.90	0.87	0.92